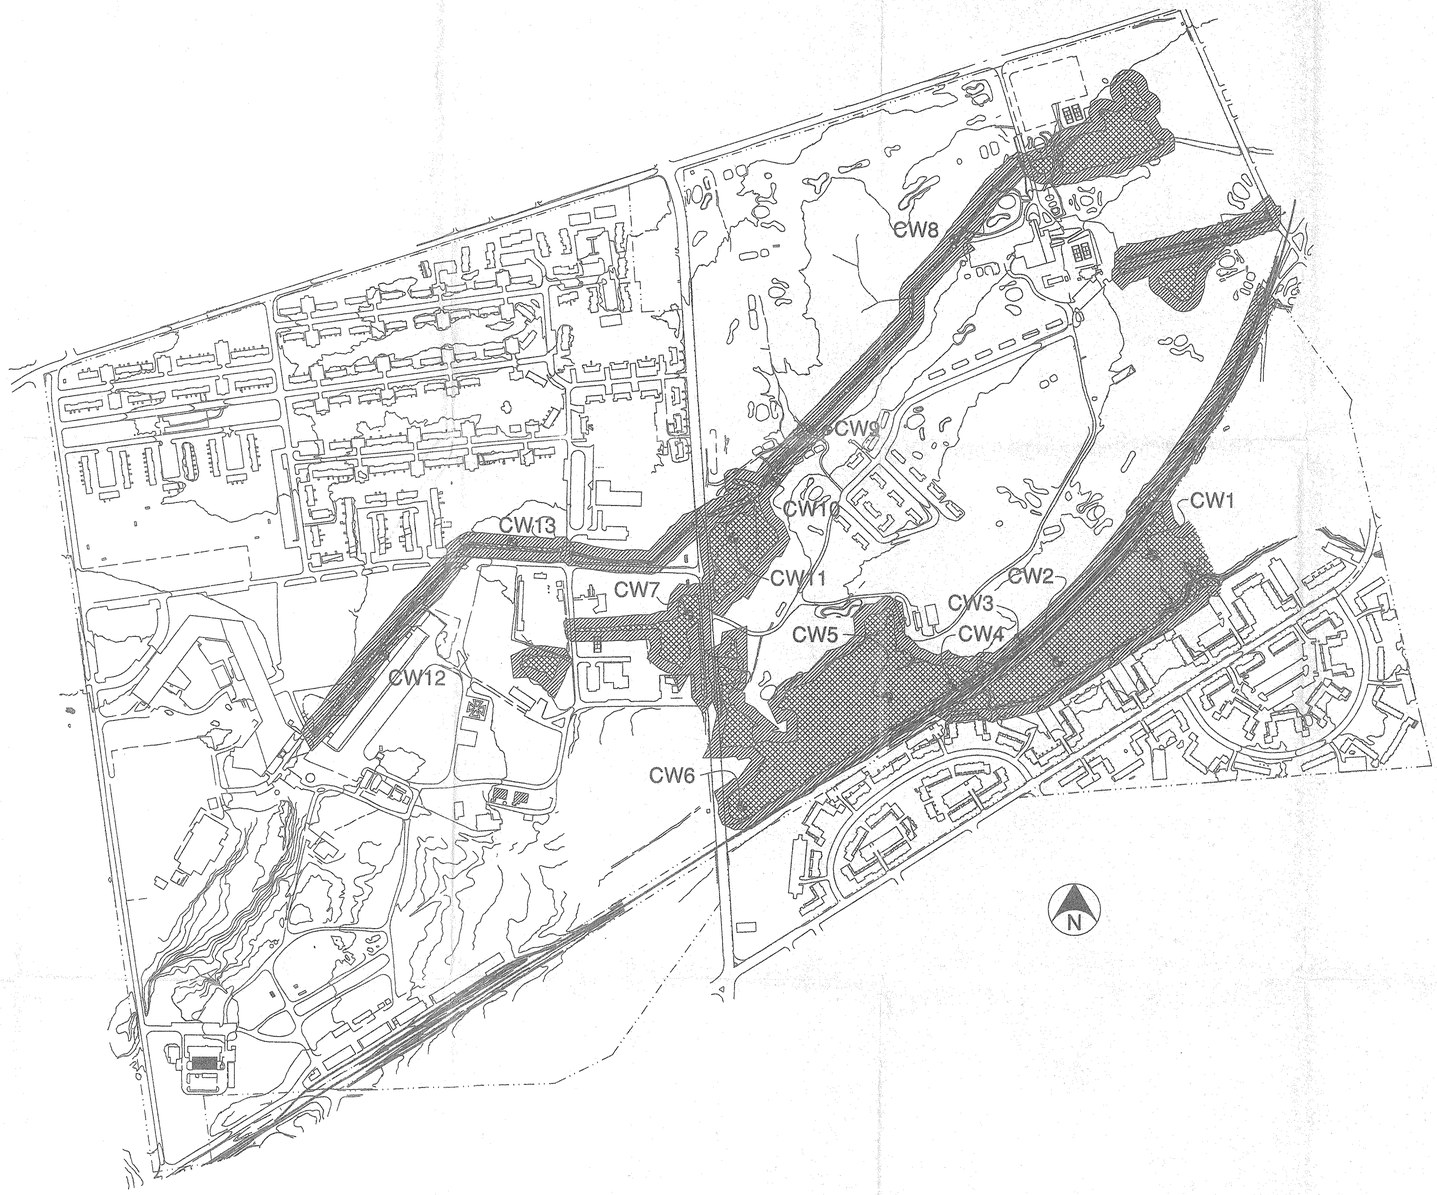

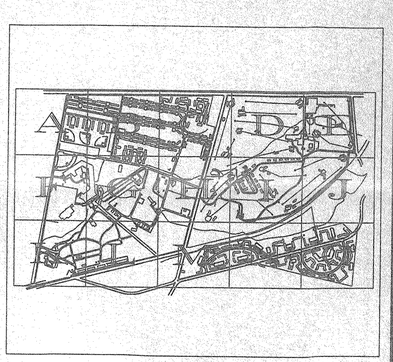

KEY MAP

LEGEND

- 50' WETLAND SETBACK
- WETLANDS
- PROPERTY LINE
- TYPICAL BUILDING OUTLINE
- CW1 TYPICAL DATA POINT

FORT MONMOUTH, NEW JERSEY

"An Army Community Of Excellence"

DIRECTORATE OF PUBLIC WORKS
SELFM-PW
FORT MONMOUTH, NJ 07703

Versar INC.
1900 FROST ROAD, SUITE 110
BRISTOL, PA 19007
(215) 788-7844

MASTER PLAN
WETLANDS DELINEATION MAP
GENERAL SITE (CHARLES WOOD AREA)

RECOMMENDED BY: _____ DATE: _____	DATE: NOVEMBER, 1998	DRAWING NO.
APPROVED BY : _____ DATE: _____	SCALE: 1" = 300'	FILE NO.
	SHEET NO.	

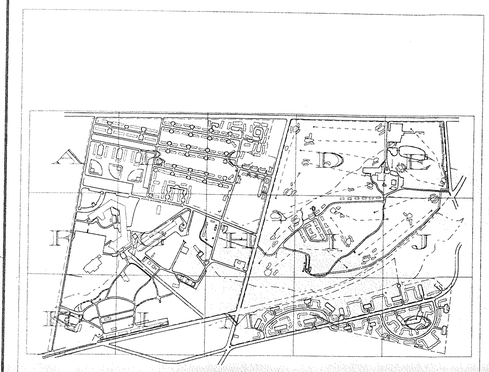

KEY MAP

LEGEND

BUILDING	TANK	32.3	SPOT ELEVATION
BRIDGE	TREES		TREE
CULVERT	BRUSH		SHRUB
CURB	SHRUBS		LIGHT POLE
ROAD PAVED	FENCE		POWER POLE
ROAD SHOULDER	STONE ROW		POLE
ROAD UNPAVED	WATER	TL	TRAFFIC SIGNAL
DRIVE PAVED	MISC. LINE	MB	MAIL BOX
DRIVE UNPAVED	RAILROAD		SIGN
PAINTED LINE	RETAINING WALL		POST
SIDEWALK	GUARD RAIL	FH	HYDRANT
STAIRS		MH	MANHOLE
40 INDEX CONTOUR			
40 INDEX - DEP CONTOUR			
40 INDEX - DASH CONTOUR			
INTERMEDIATE CONTOUR			
INT - DEP CONTOUR			
INT - DASH CONTOUR			

I HEREBY CERTIFY THAT THE PLANIMETRY AND CONTOURS SHOWN HEREON HAVE BEEN COMPILED TO MEET NATIONAL MAP STANDARD ACCURACIES

GARY J. SCOCCO
CERTIFIED PHOTOGRAMMETRIST NO. 533

Scale in Feet
50 0 50 100 150 200

FORT MONMOUTH, NEW JERSEY

"An Army Community Of Excellence"

DIRECTORATE OF
ENGINEERING AND HOUSING
SURVEYING
FORT MONMOUTH, N.J. 07703

Robinson Aerial Surveys, Inc.
43 Sparta Ave, Newton, N.J. 07860
Phone (201) 383-2511

DeBellis & Semmens
358 Saw Mill River Road
Millwood, New York 10546
Tel 914-762-2340

MASTER PLAN
EXISTING CONDITIONS MAP
WETLANDS DELINEATION - CHARLES WOOD AREA

DATE	MAY, 1994	DRAWING NO	K
SCALE	1" = 50'	FILE NO	
SHEET NO.			

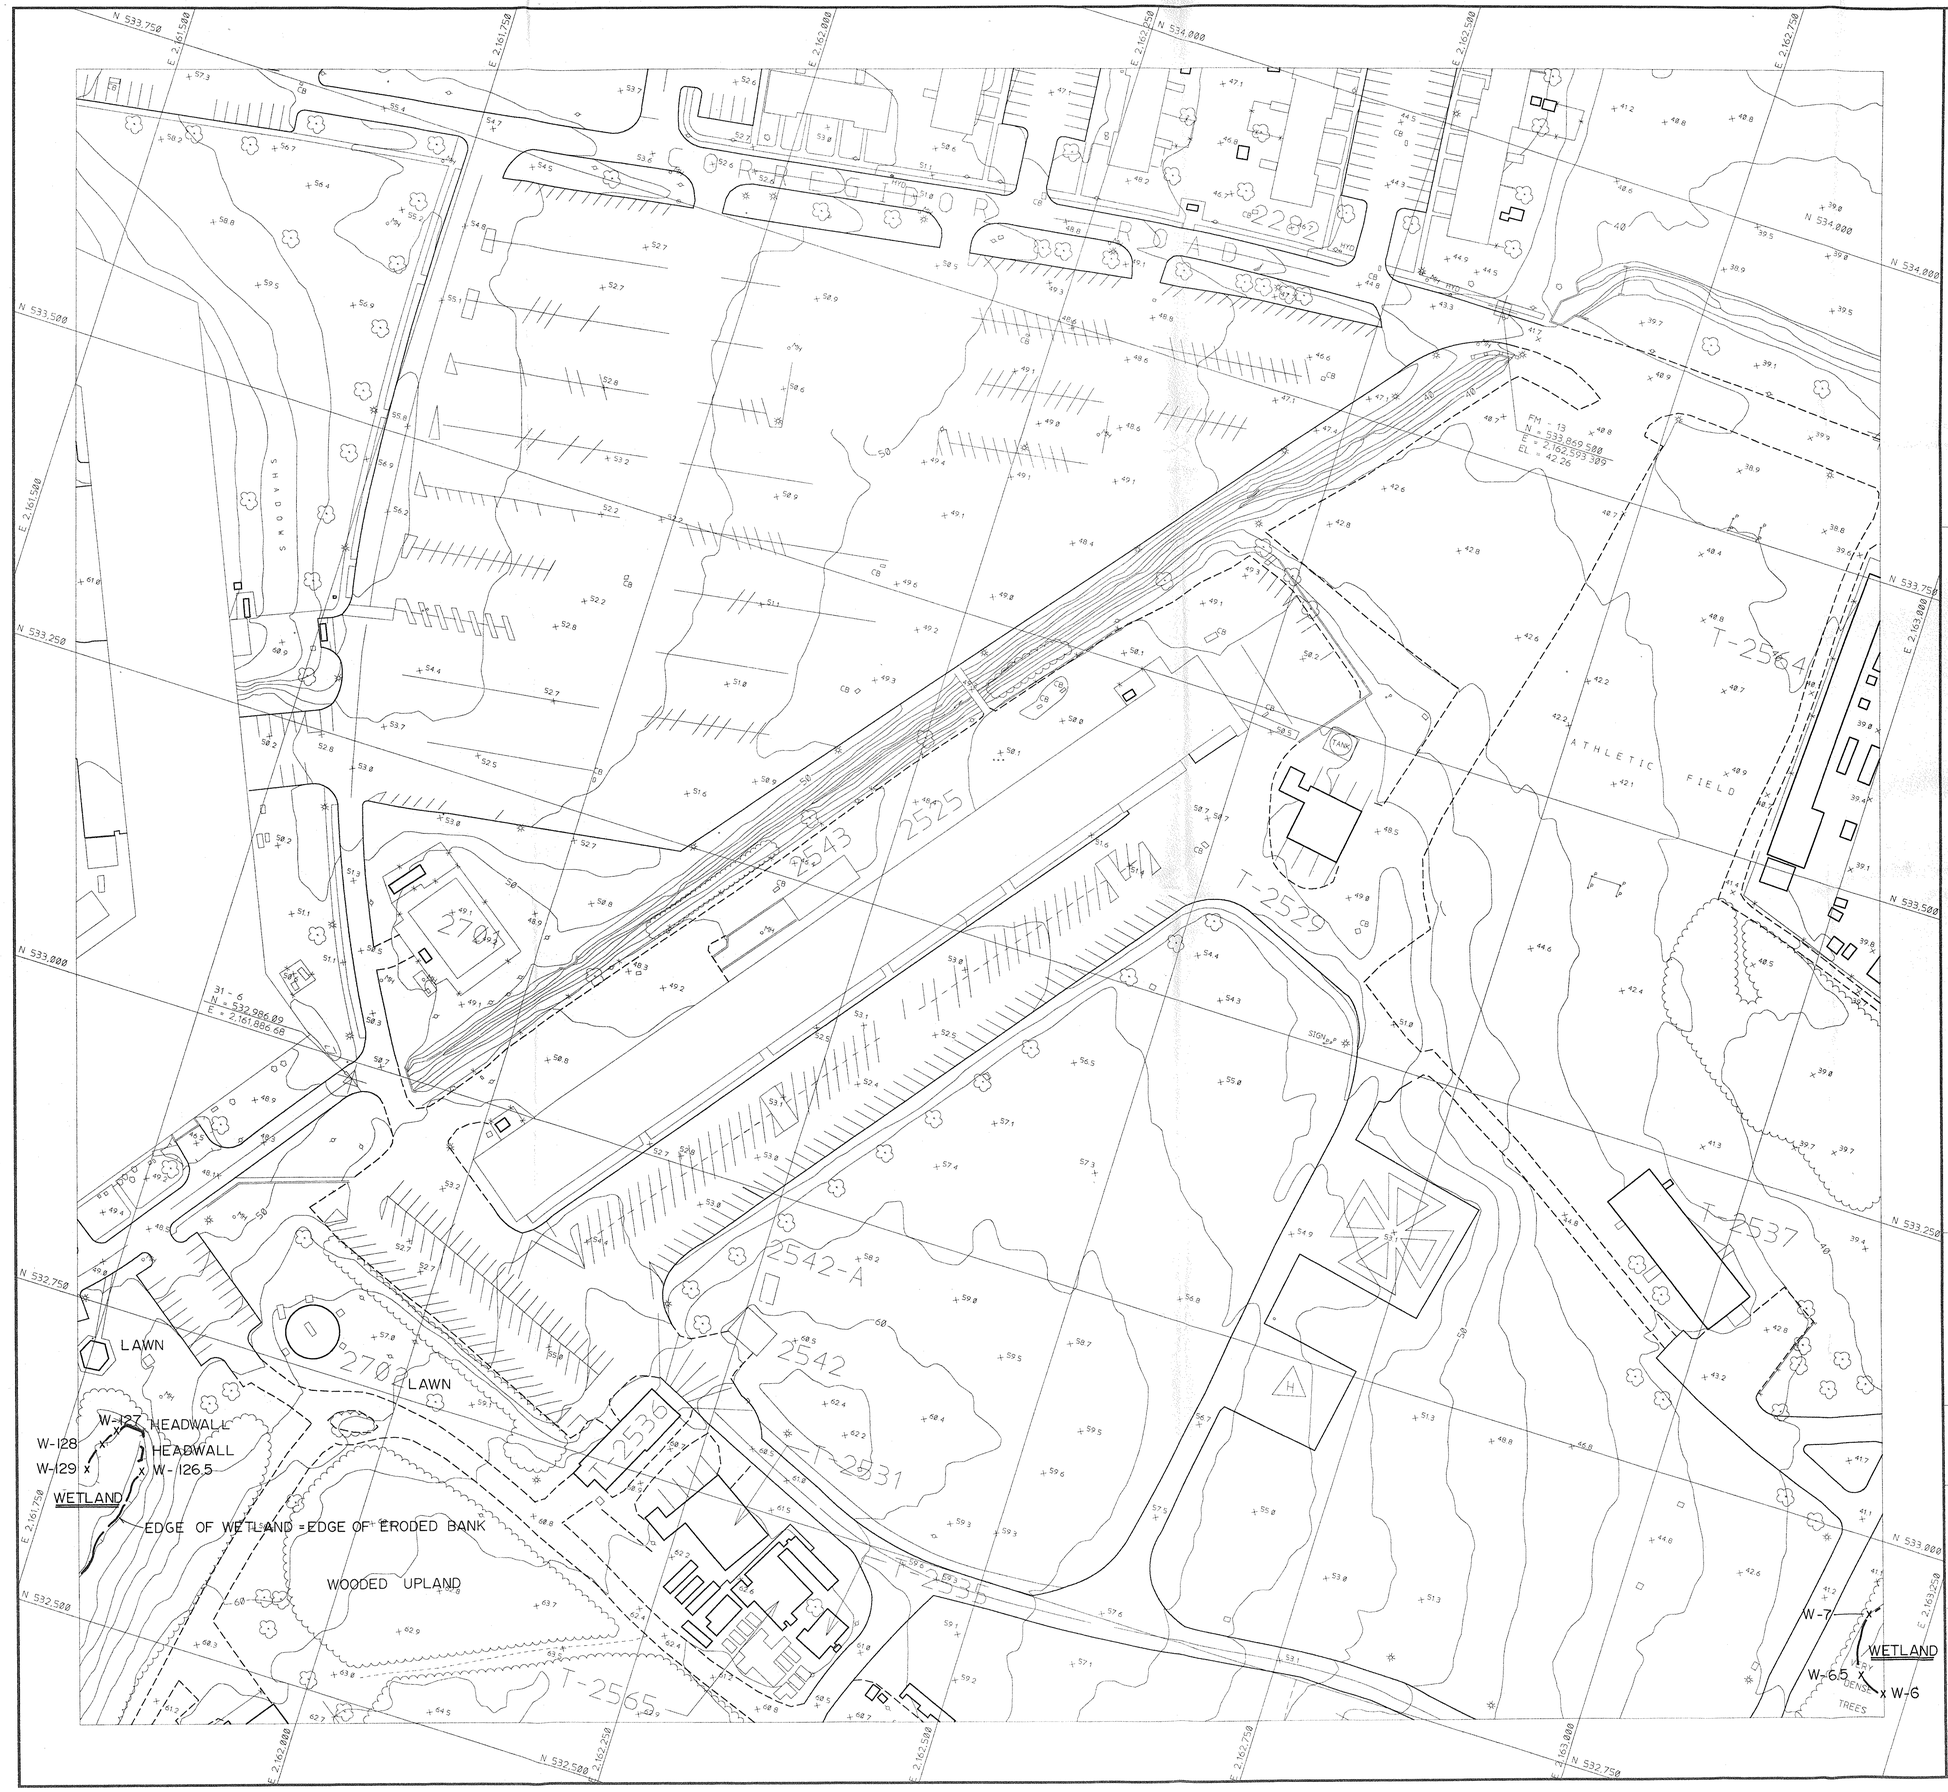

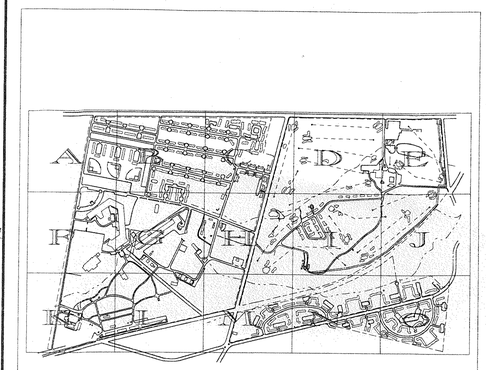

KEY MAP

LEGEND

BUILDING	TANK	32.3	SPOT ELEVATION
BRIDGE	TREES		TREE
CULVERT	BRUSH		SHRUB
CURB	SHRUBS		LIGHT POLE
ROAD PAVED	FENCE		POWER POLE
ROAD SHOULDER	STONE ROW		POLE
ROAD UNPAVED	WATER	TL	TRAFFIC SIGNAL
DRIVE PAVED	MISC - LINE	MB	MAIL BOX
DRIVE UNPAVED	RAILROAD		SIGN
PAINTED LINE	RETAINING WALL		POST
SIDEWALK	GUARD RAIL	FH	HYDRANT
STAIRS		MH	MANHOLE
40 INDEX CONTOUR			
40 INDEX - DEP CONTOUR			
40 INDEX - DASH CONTOUR			
INTERMEDIATE CONTOUR			
INT - DEP CONTOUR			
INT - DASH CONTOUR			

I HEREBY CERTIFY THAT THE PLANIMETRY AND CONTOURS SHOWN HEREON HAVE BEEN COMPILED TO MEET NATIONAL MAP STANDARD ACCURACIES.

GARY J. SCOCCO
CERTIFIED PHOTOGRAMMETRIST NO. 533

Scale in Feet
50 0 50 100 150 200

FORT MONMOUTH, NEW JERSEY

"An Army Community Of Excellence"

DIRECTORATE OF
ENGINEERING AND HOUSING
SELFM-EH-E
FORT MONMOUTH, NJ 07703

Robinson Aerial Surveys, Inc.
43 Sparta Ave., Newton, N.J. 07860
Phone (201) 383-2511

DeBellis & Semmens
358 Saw Mill River Road
Millwood, New York 10546
Tel: 914-762-2340

MASTER PLAN
EXISTING CONDITIONS MAP
WETLANDS DELINEATION - CHARLES WOOD AREA

RECOMMENDED BY THE CHIEF ENGINEERING & LMS DIVISION DIRECTORATE OF ENGR & HSG	KEVIN CODNEY	DATE: MAY, 1994	DRAWING NO. G
APPROVED BY THE DIRECTOR DIRECTORATE OF ENGR & HSG	JAMES OTT P.E.	SCALE: 1" = 50'	FILE NO.
		SHEET NO.	

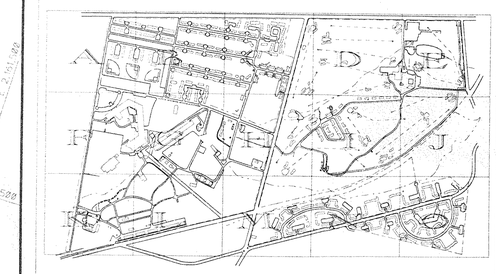

KEY MAP

LEGEND

BUILDING	TANK	123 SPOT ELEVATION	
BRIDGE	TREES	TREE	
CULVERT	BRUSH	SHRUB	
CURB	SHRUBS	LIGHT POLE	
ROAD PAVED	FENCE	POWER POLE	
ROAD SHOULDER	STONE ROW	POLE	
ROAD UNPAVED	WATER	TL TRAFFIC SIGNAL	
DRIVE PAVED	MISC - LINE	MB MAIL BOX	
DRIVE UNPAVED	RAILROAD	SIGN	
PAINTED LINE	RETAINING WALL	POST	
SIDEWALK	GUARD RAIL	FH HYDRANT	
STAIRS		MH MANHOLE	
40 INDEX CONTOUR			
40 INDEX - DEP CONTOUR			
40 INDEX - DASH CONTOUR			
INTERMEDIATE CONTOUR			
INT. - DEP CONTOUR			
INT. - DASH CONTOUR			

I HEREBY CERTIFY THAT THE PLANIMETRY AND CONTOURS SHOWN HEREON HAVE BEEN COMPILED TO MEET NATIONAL MAP STANDARD ACCURACIES.

GARY J. SCOCCO
CERTIFIED PHOTOGRAMMETRIST NO. 533

Scale in Feet
50 0 50 100 150 200

FORT MONMOUTH, NEW JERSEY

"An Army Community Of Excellence"

DIRECTORATE OF
ENGINEERING AND HOUSING
SELFM-EHE
FORT MONMOUTH, NJ 07723

Robinson Aerial Surveys, Inc.
43 Sparta Ave. Newton, NJ 07860
Phone (201) 383-2511

DeBellis & Semmens
355 Saw Mill River Road
Millwood, New York 10546
Tel. 914-762-2340

MASTER PLAN
EXISTING CONDITIONS MAP
WETLANDS DELINEATION - CHARLES WOOD AREA

RECOMMENDED BY: DIRECTOR ENGINEERING & HOUSING DIRECTORATE OF TRAIN & MOD	KEVIN DOONEY	DATE MAY, 1994	DRAWING NO. F
DATE		SCALE 1" = 50'	FILE NO
APPROVED BY: DEPUTY DIRECTOR OF DIRECTORATE OF TRAIN & MOD	JAMES ZITKE	SHEET NO.	
DATE			