REFERENCE DOCUMENT

FORT MONMOUTH CHARLES WOOD BOUNDARY SURVEY

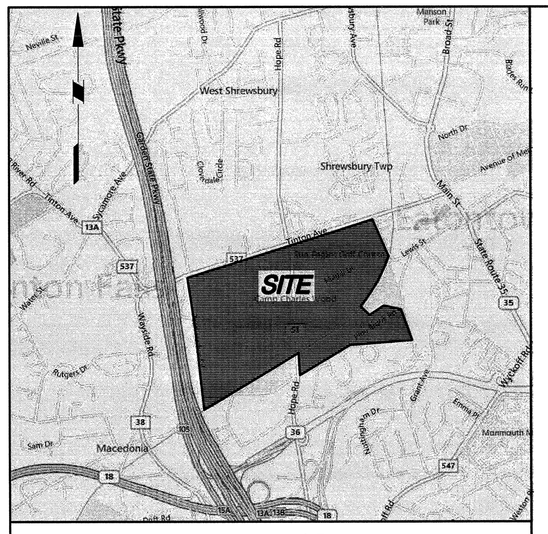

KEY MAP
(NOT TO SCALE)

LEGEND
(SYMBOLS NOT SHOWN TO SCALE)

- HYDRANT
- STREET LIGHT
- SIGNAL POLE
- MANHOLE
- WATER VALVE
- GAS VALVE
- UNKNOWN VALVE
- CATCH BASIN
- METAL COVER
- ELECTRIC BOX
- DOOR
- DOUBLE DOOR
- GARAGE DOOR
- PARKING METER
- CLEAN OUT
- TREE
- BM-1 BENCH MARK
- SIGN
- POLE
- ANCHOR POLE
- BOLLARD
- FENCE (TYPE AS NOTED)
- OVERHEAD WIRE
- GUIDE RAIL (TYPE AS NOTED)
- TREE LINE
- PROPERTY/RIGHT-OF-WAY LINE
- DEED LINE
- RAILROAD TRACK
- FENCE (COLUMNS & METAL FENCE)
- BOROUGH BOUNDARY LINE
- REFERENCED UTILITY LINE (TYPE AS NOTED)-PLOTTED FROM EXISTING MAPPING

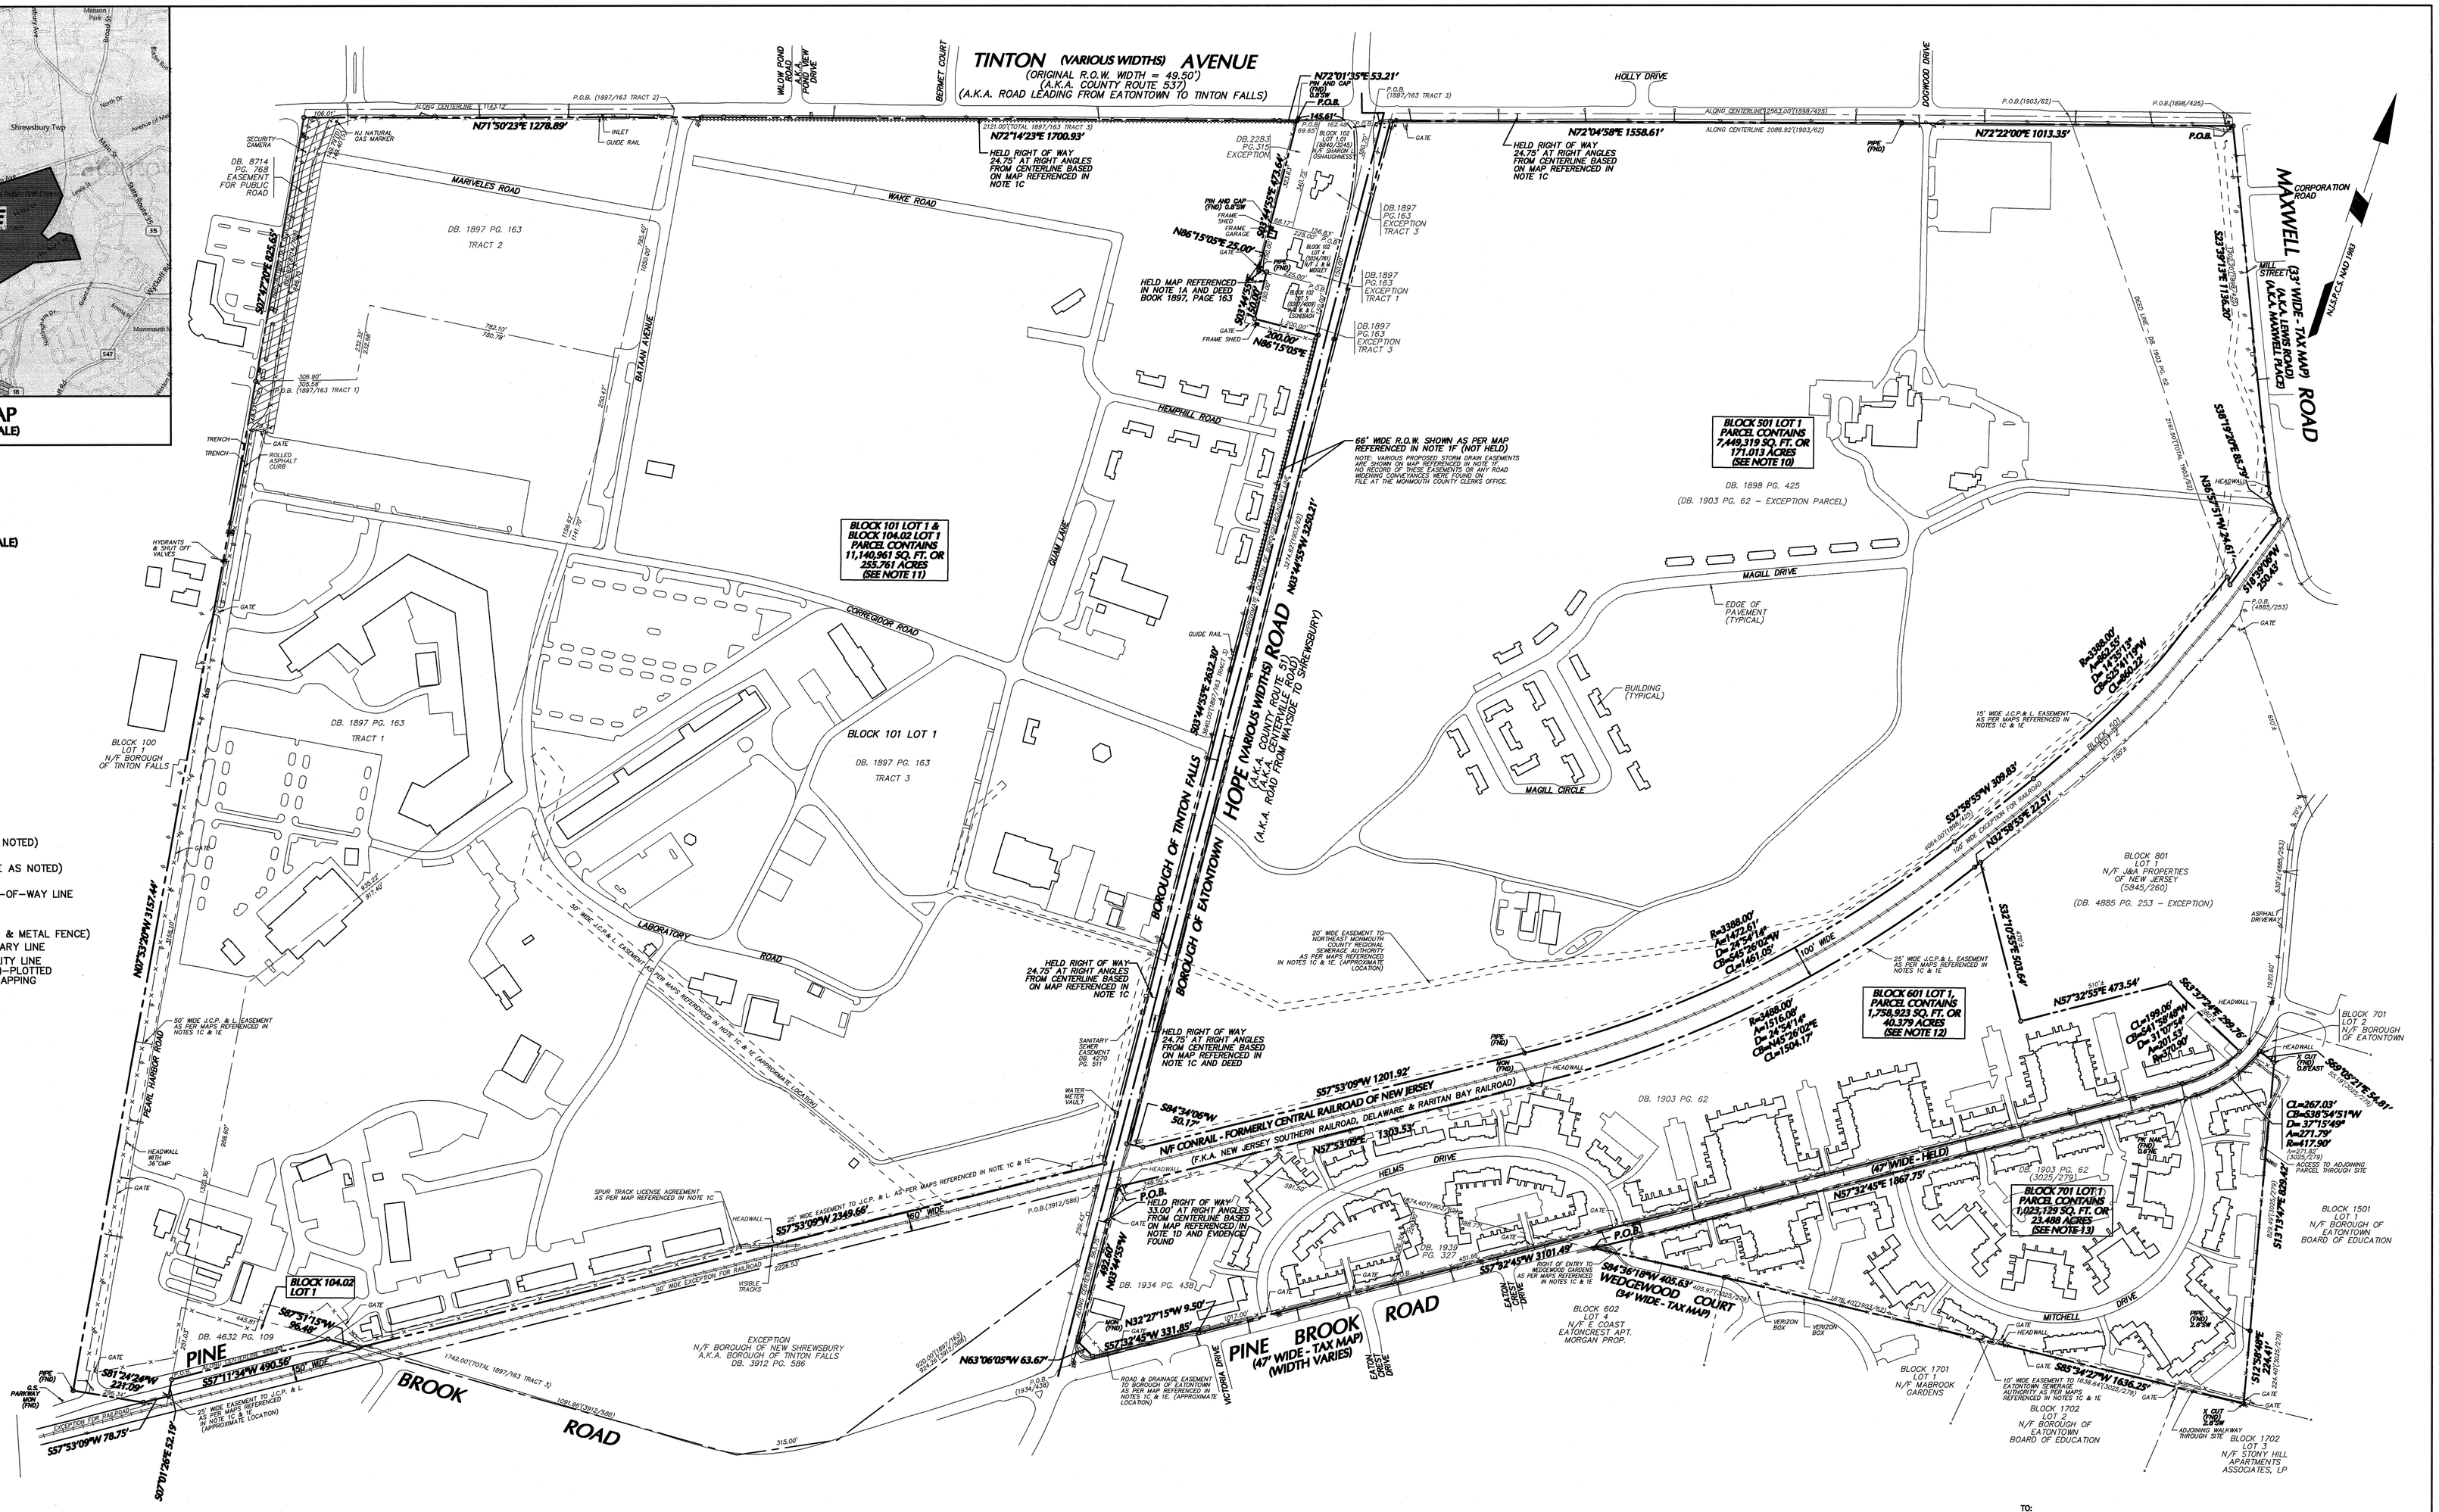
TINTON (VARIOUS WIDTHS) AVENUE
(ORIGINAL R.O.W. WIDTH = 49.50')
(A.K.A. COUNTY ROUTE 537)
(A.K.A. ROAD LEADING FROM EATONTOWN TO TINTON FALLS)
MARIVELES ROAD
WAKE ROAD
BATAAN AVENUE
HEMPHILL ROAD
BOAM LANE
CORREGIDOR ROAD
LABORATORY ROAD
PEARL HARBOR ROAD
WILLOW POND ROAD
POND VIEW DRIVE
BERNET COURT
HOLLY DRIVE
DOGWOOD DRIVE
MAGILL DRIVE
MAGILL CIRCLE
HELMS DRIVE
MITCHELL DRIVE
WEDGEWOOD COURT
MILL STREET (33' WIDE - TAX MAP)
(A.K.A. LEWIS ROAD)
(A.K.A. MARWELL PLACE)
MAXWELL ROAD
CORPORATION ROAD
HOPE (VARIOUS WIDTHS) ROAD
(A.K.A. COUNTY ROUTE 51)
(A.K.A. ROAD FROM WAYSIDE TO SHREWSBURY)
PINE BROOK ROAD
(47' WIDE - TAX MAP)
(WIDTH VARIES)
BOROUGH OF TINTON FALLS
BOROUGH OF EATONTOWN
N/F CONRAIL - FORMERLY CENTRAL RAILROAD OF NEW JERSEY
(F.K.A. NEW JERSEY SOUTHERN RAILROAD, DELAWARE & RARITAN BAY RAILROAD)
BLOCK 101 LOT 1 & BLOCK 104.02 LOT 1 PARCEL CONTAINS 11,140,961 SQ. FT. OR 255.761 ACRES (SEE NOTE 11)
BLOCK 501 LOT 1 PARCEL CONTAINS 7,449,319 SQ. FT. OR 171.013 ACRES (SEE NOTE 10)
BLOCK 601 LOT 1 PARCEL CONTAINS 1,758,923 SQ. FT. OR 40.379 ACRES (SEE NOTE 12)
BLOCK 701 LOT 1 PARCEL CONTAINS 1,023,739 SQ. FT. OR 23.498 ACRES (SEE NOTE 13)
66' WIDE R.O.W. SHOWN AS PER MAP REFERENCED IN NOTE 1F (NOT HELD)
HELD RIGHT OF WAY 24.75' AT RIGHT ANGLES FROM CENTERLINE BASED ON MAP REFERENCED IN NOTE 1C
HELD MAP REFERENCED IN NOTE 1A AND DEED BOOK 1897, PAGE 163
HELD RIGHT OF WAY 33.00' AT RIGHT ANGLES FROM CENTERLINE BASED ON MAP REFERENCED IN NOTE 1D AND EVIDENCE FOUND
DB. 1897 PG. 163 TRACT 1
DB. 1897 PG. 163 TRACT 2
DB. 1897 PG. 163 TRACT 3
DB. 4632 PG. 109
DB. 1898 PG. 425
(DB. 1903 PG. 62 – EXCEPTION PARCEL)
DB. 1903 PG. 62
DB. 1934 PG. 438
DB. 1939 PG. 327
BLOCK 101 LOT 1
BLOCK 104.02 LOT 1
BLOCK 100 LOT 1 N/F BOROUGH OF TINTON FALLS
BLOCK 602 LOT 4 N/F S. COAST EATONCREST APT. MORGAN PROP.
BLOCK 801 LOT 1 N/F ABA PROPERTIES OF NEW JERSEY (5845/260)
(DB. 4885 PG. 253 – EXCEPTION)
BLOCK 701 LOT 2 N/F BOROUGH OF EATONTOWN
BLOCK 1501 LOT N/F BOROUGH OF EATONTOWN BOARD OF EDUCATION
BLOCK 1702 LOT 2 N/F BOROUGH OF EATONTOWN BOARD OF EDUCATION
BLOCK 1702 LOT 3 N/F STONY HILL APARTMENTS ASSOCIATES, LP
BLOCK 1701 LOT 1 N/F MABROOK GARDENS
EXCEPTION N/F BOROUGH OF NEW SHREWSBURY A.K.A. BOROUGH OF TINTON FALLS DB. 3912 PG. 586
N71°50'23"E 1278.89'
N72°14'23"E 1700.93'
N72°01'35"E 53.21'
N72°04'58"E 1558.61'
N72°22'00"E 1013.35'
S02°47'28"E 825.65'
S07°01'39"E 52.19'
S57°33'09"W 78.75'
S81°24'24"W 231.06'
S57°11'34"W 490.56'
S57°33'05"W 2349.68'
S57°53'09"W 1201.92'
S84°41'05"W 50.17'
S57°53'09"E 1303.53'
S57°32'45"E 1067.75'
S57°32'45"W 3101.49'
S84°36'16"W 405.63'
S57°32'45"W 331.85'
S32°27'15"W 9.50'
S63°06'05"W 63.67'
S03°44'55"W 492.60'
S85°15'05"E 25.00'
N85°15'05"E 200.00'
S32°59'55"W 309.45'
S32°10'53"E 203.54'
N57°32'55"E 473.54'
S57°37'45"E 290.78'
S89°19'21"E 24.81'
S12°53'48"E 224.47'
S85°34'27"W 1636.25'
N57°32'55"E 473.54'
Rc=3388.08'
Ac=1425.51'
Dc=24°06'14"
CB=S45°21'08"W
CL=1415.09'
Rc=3408.00'
Ac=1515.08'
Dc=24°54'14"
CB=S45°28'02"E
CL=1504.17'
Rc=267.03'
CB=S38°54'51"W
Dc=37°15'49"
Ac=271.79'
R=417.90'
CL=198.06'
CB=S41°36'49"W
Dc=37°10'55"
Ac=310.99'
R=479.00'
CL=1460.32'
CB=S41°57'19"W
Dc=14°35'11"
Ac=1465.55'
R=3388.08'
100' WIDE
(42' WIDE - FIELD)
(VARIES)
